Planting Schedule

Proposed Trees

Nr	Code	Tree Name	Specification	Girth	Height
3 -	Agl	Alnus glutinosa	Heavy Standard :Clear Stem 175-200 :RB	12-14cm	350-400cm
13 -	Qpe	Quercus petraea	Heavy Standard :Clear Stem 175-200 :RB	12-14cm	350-400cm
Total :16 No.					

Large Woodland Mix (3m centres)

Nr	Code	Plant Name	Root	%
22 -	Bp	Betula pendula	RB :Feather	30%
15 -	Qpe	Quercus petraea	BR	20%
22 -	Sau	Sorbus aucuparia	BR	30%
15 -	Sc	Salix caprea	BR	20%
Total :74 No.				

Woodland Edge Mix (1m centres)

Nr	Code	Plant Name	Root	%
35 -	Cav	Corylus avellana	BR	30%
23 -	Csc	Cytisus scoparius	BR	20%
18 -	Jc	Juniperus communis		15%
23 -	Lv	Ligustrum vulgare	BR	20%
18 -	Ue	Ulex europaeus	BR	15%
Total :117 No.				

Plug Planting Schedule

Supplied as 110cc plugs planted @ 4 plants per metre.
Total number of plants - 696 (24nr of each species below)

Species:

Achillea ptarmica
Alopecurus geniculatis
Butomus umbellatus
Calamagrostis epigejos
Caltha palustris
Cardamine pratensis
Carex sylvatica
Deschampsia cespitosa
Eleocharis palustris
Filipendula ulmaria
Iris pseudacorus
Juncus acutiflorus
Juncus bufonius
Juncus conglomeratus
Juncus effusus
Juncus inflexus
Lotus uliginosus
Lycopus europaeus
Lychnis flos-cuculi
Lythrum salicaria
Mentha aquatica
Myosotis scorpioides
Phalaris arundinacea
Scrophularia auriculata
Stachys palustris
Succisa pratensis
Thalictrum flavum
Valeriana officinalis
Veronica beccabunga

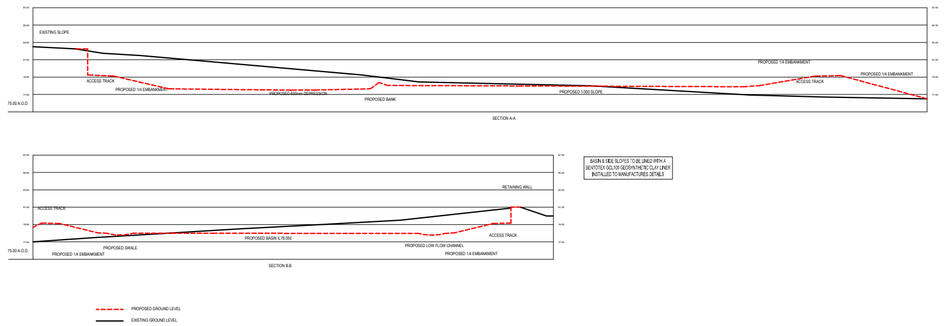

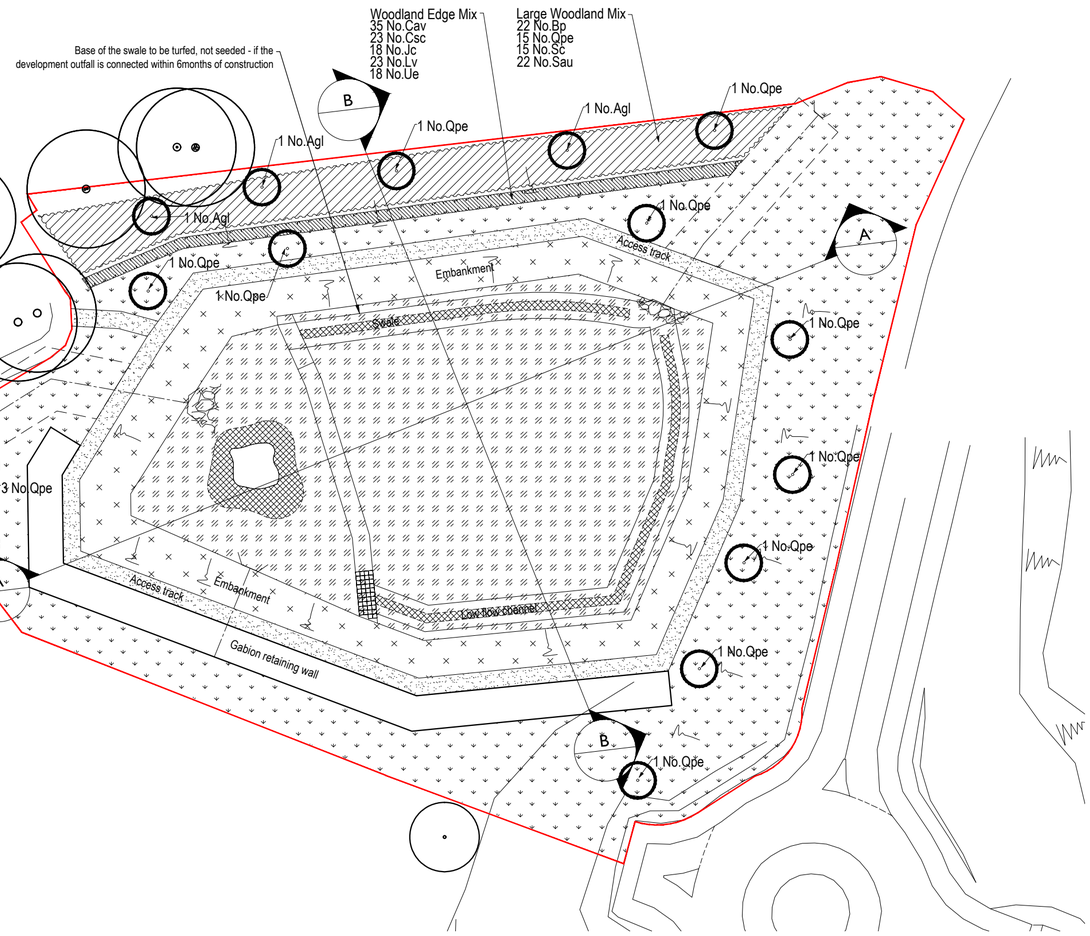

This drawing is the copyright of Rosetta Landscape Design and cannot be reproduced in any form without the express consent of the company. Written and scaled dimensions to be checked on site, any discrepancies reported prior to work commencing. **If in doubt please ask.**

This drawing has been prepared for the purpose of planning approval.

LEGEND

Detention basin boundary

Proposed 2m wide close mown grass for the access track

Proposed Large Woodland Mix

Proposed Woodland Edge Mix

Emorsgate Seeds
"EM1 – Basic General Purpose Meadow Mixture"
www.wildseed.co.uk

Emorsgate Seeds
"EG8 – Meadow grass mixture for wet soils"
www.wildseed.co.uk

Emorsgate Seeds
"EG21 – Fine Lawn Grass Mixture"
www.wildseed.co.uk

Proposed marginal aquatic plants supplied as 110cc plugs.
Planted @ 4 plants per metre in locations sown.
See schedule for numbers and species of plants.

Marginal aquatic plants supplied by:
Habitat Aid Ltd, Hookgate Cottage South, Brewham, Somerset, BA10 0LQ
Phone: 01749 812355
Email: info@habitataid.co.uk

See Avie Consulting Ltd 'Proposed Basin Strategy' X-P2741 for full details of Detention Basin.

Rev E: Revised to ecologist comments - 10dec20 (BP)

Rev D: Revised to council comments - 04May20 (BP)

Rev C: Revised to Avie 'Proposed Basin Strategy' X-P2741 - 01May20 (BP)

Rev B: Revised to council comments - 30Apr20 (BP)

Rev A: Revised to Avie 'Proposed Basin Strategy' X-P2741 - 29Apr20 (BP)

Base: Nineteen 47 'Planning Layout' n1276-008 received 18Nov19

PROJECT	Moorthorpe Way, Owlthorpe		
TITLE	Landscape Proposals - Detention Basin		
CLIENT	Avant Homes		
DATE	12 Dec 19	SCALE 1 : 500	SHEET A2
DRAWN	BP	DRAWING NO	3573/4
CHECKED	BP	REVISION	E

ROSETTA LANDSCAPE DESIGN
Chartered Landscape Architects

Swallow's Nest, Main Street
Askham Richard, York, YO26 5NA

Telephone +44 (0)1904 500410

Email design@rosettalandscape.co.uk
Web www.rosettalandscape.co.uk